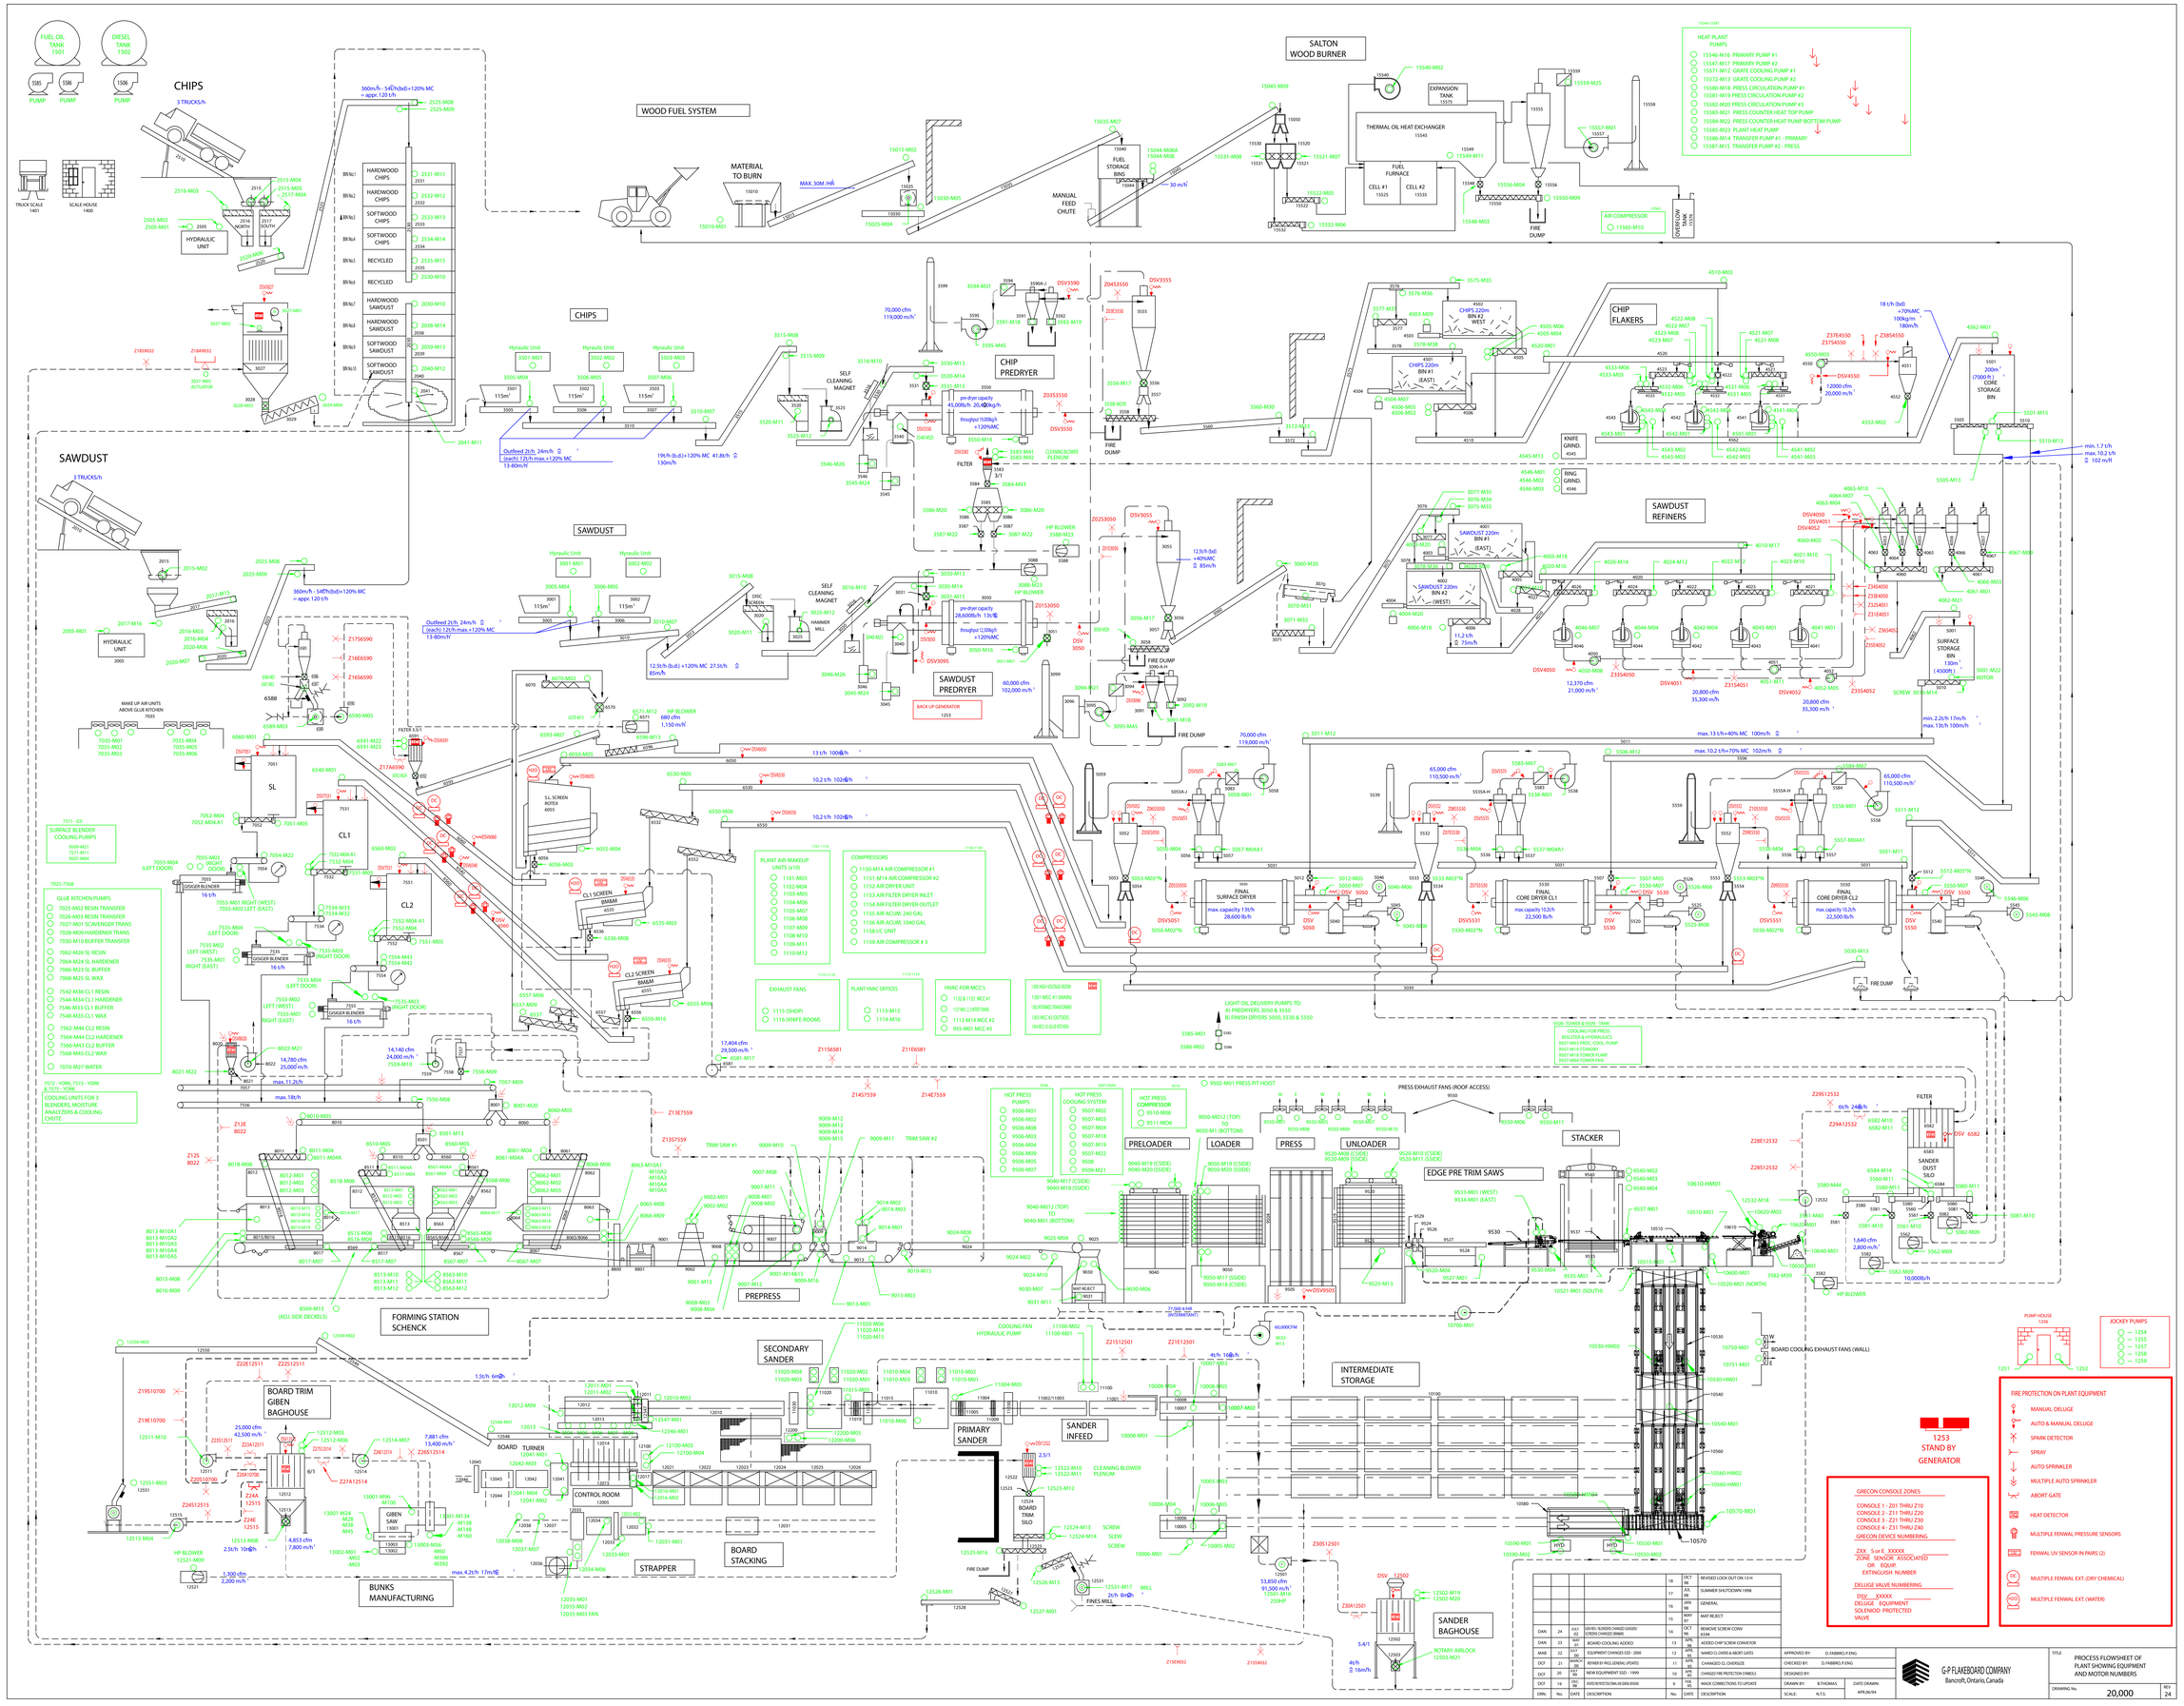

					18	OCT 98	REVISED LOCK OUT ON 13 H		
					17	JUL 98	SUMMER SHUTDOWN 1998		
					16	JAN 98	GENERAL		
					15	MAY 97	MAT REJECT		
DAN	24	JULY 02	SDR RES - SLENDER CHANGED GSSG70 - SCREW CHANGED 3M8M		14	OCT 96	REMOVE SCREW CONV 8334		
DAN	23	MAY 00	BOARD COOLING ADDED		13	JUL 96	ADDED CHIP SCREW CONVEYOR		
MHB	22	JULY 00	EQUIPMENT CHANGES SSD - 2000		12	APR 95	NAMED CL CHIPS & MORT GATES	APPROVED BY:	D.FABBRO,P.ENG
DCF	21	MARCH 99	REPAIR BY-PASS CONVEN. UPDATED		11	APR 95	CHANGED CL CHESSLER	CHECKED BY:	D.FABBRO,P.ENG
DCF	20	DEC 99	NEW EQUIPMENT SSD - 1999		10	APR 95	CHANGED FIRE PROTECTION SYMBOLS	DESIGNED BY:	
DCF	19	DEC 98	JSVD3 ER 97/D3,7,8,9&,A6,B3&,B3D3E		9	FEB 95	MADE CORRECTIONS TO UPDATE	DRAWN BY:	B.THOMAS
DRN.	No.	DATE	DESCRIPTION		No.	DATE	DESCRIPTION	SCALE:	N.T.S.

G-P FLAKEBOARD COMPANY
Bancroft, Ontario, Canada

TITLE
PROCESS FLOWSHEET OF PLANT SHOWING EQUIPMENT AND MOTOR NUMBERS

DRAWING No: 20,000
REV 24